

RevNo	Revision note	Date	Signature	Checked

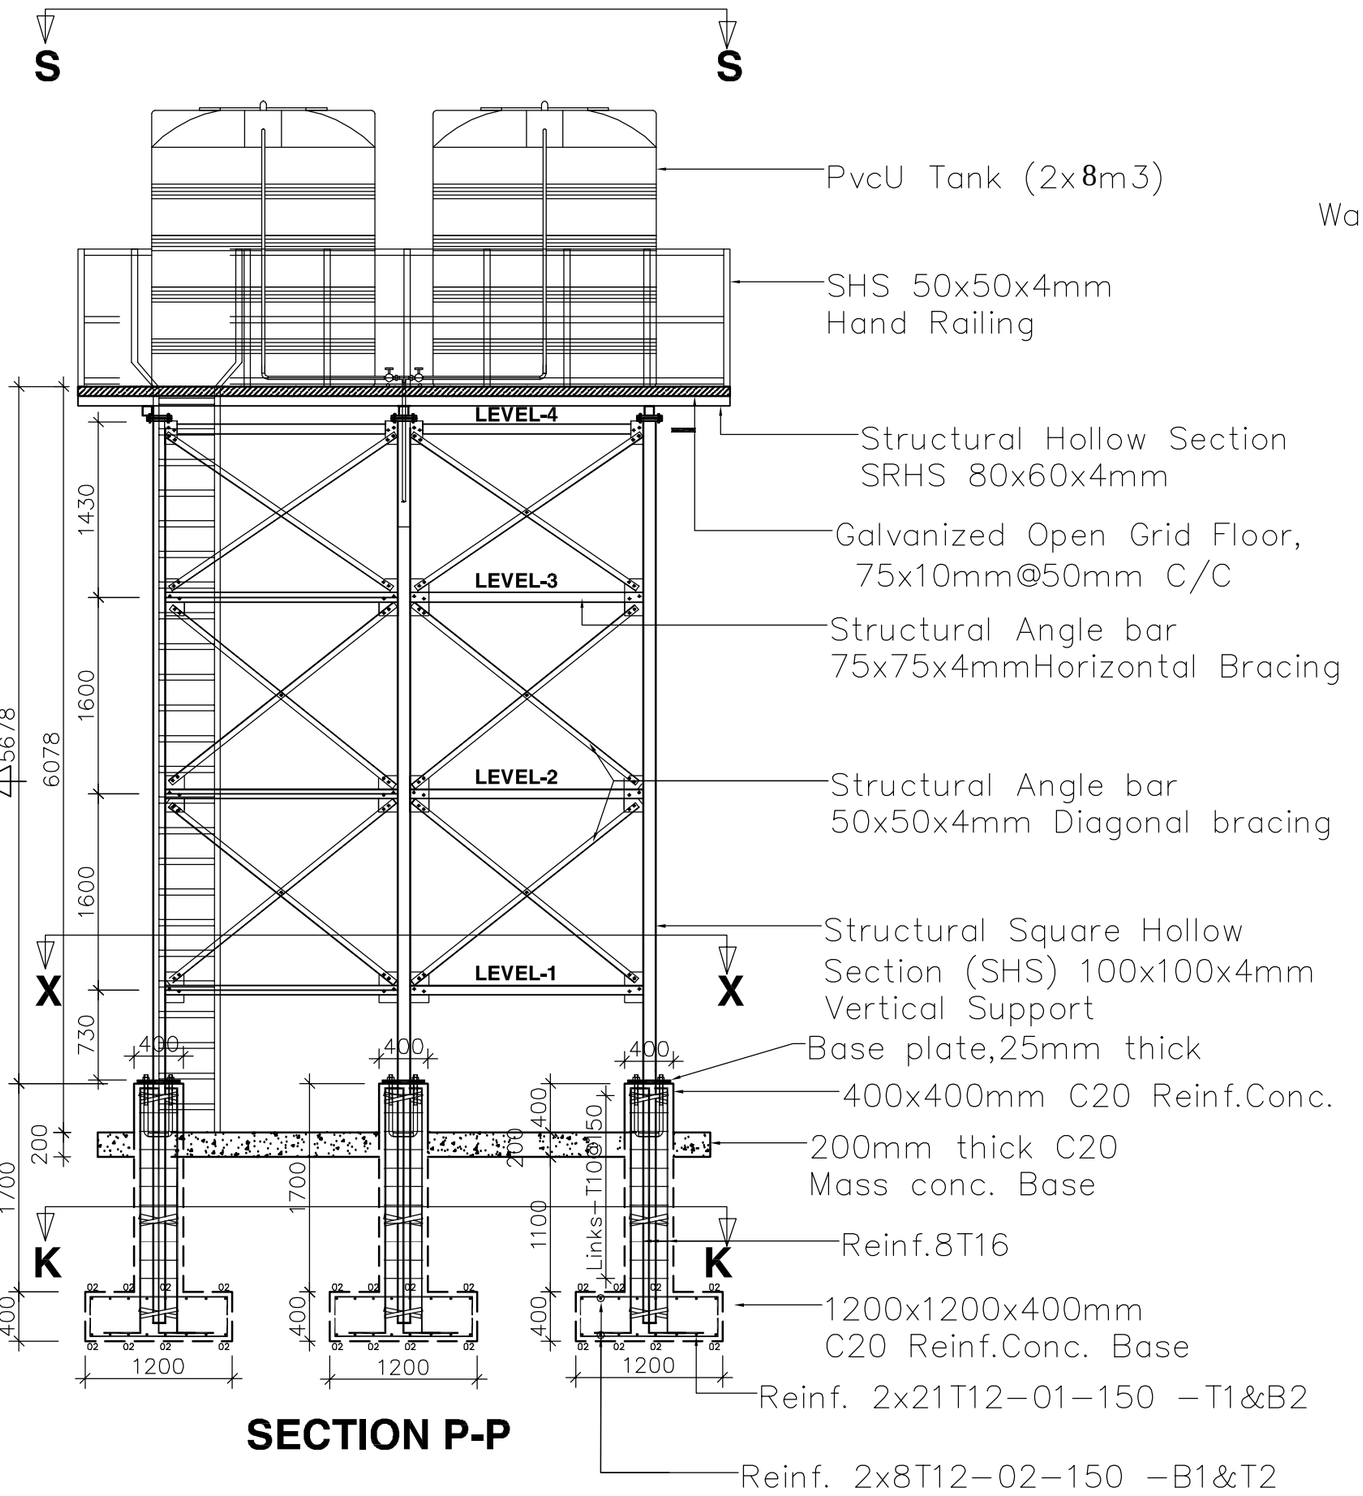

SECTION P-P

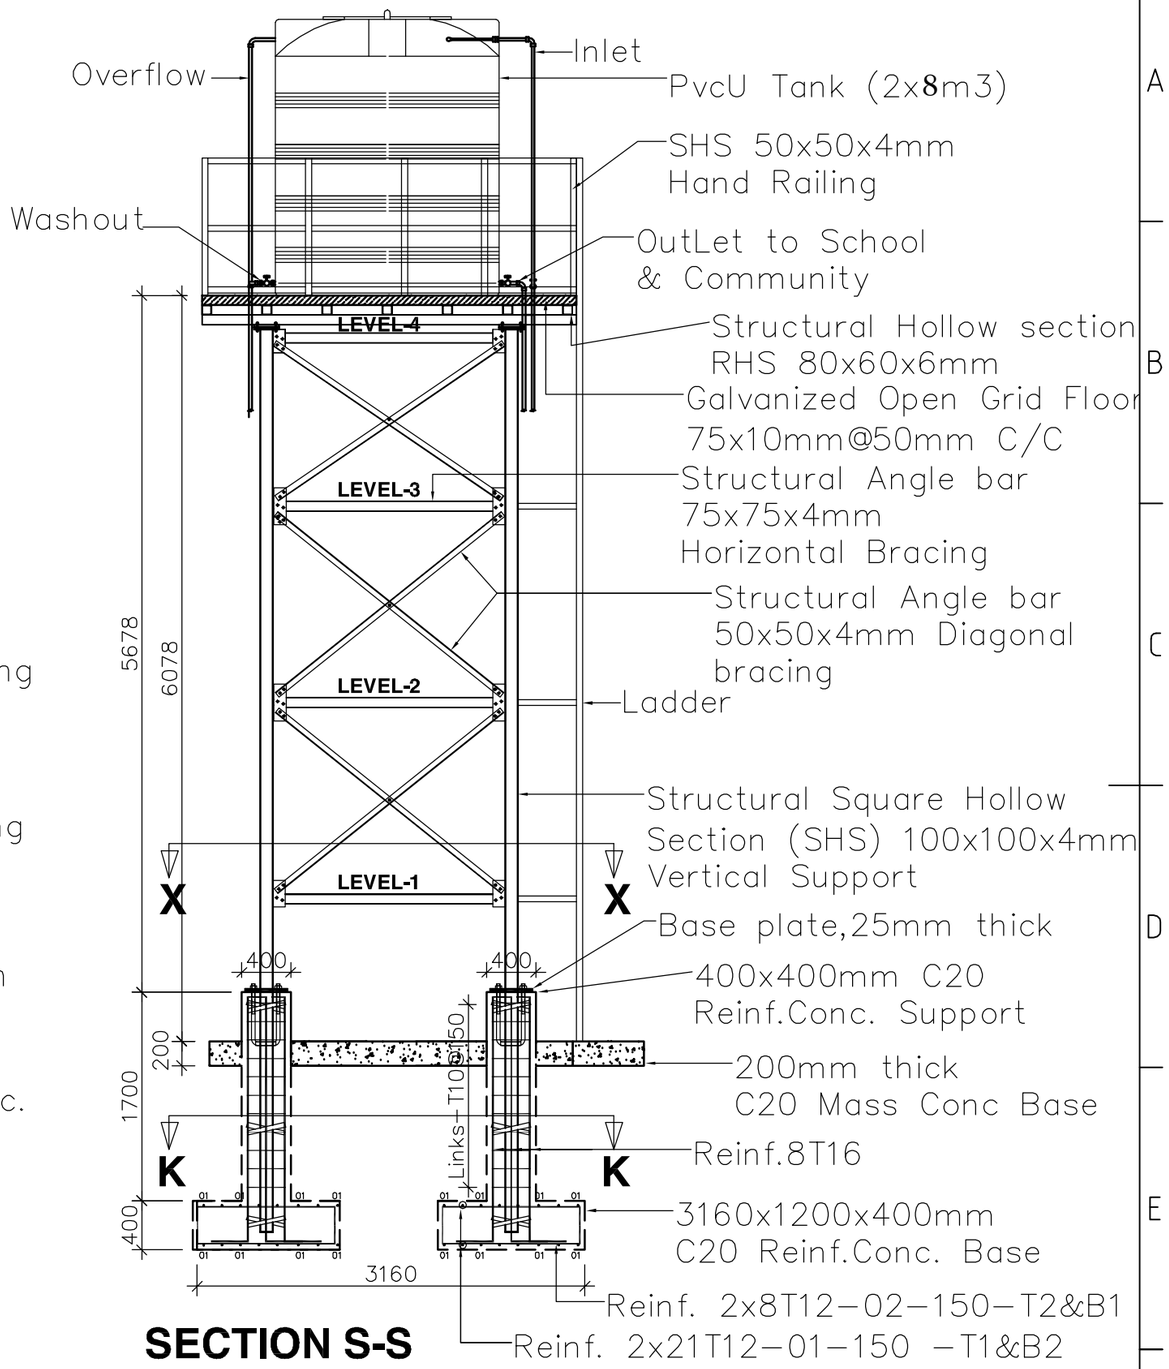

SECTION S-S

REV.	Date	Revised by	Description
A	Mar-2019	J.S.O	Amendments to sections in reflect floor details


Drawn by	Checked by	Approved by	File name	Date	Scale
J.S.O	S.S	S.S	TANK TOWER	JAN-2019	1:50

UNICEF - UGANDA


ELEVATED TANK TOWER

	Edition	Sheet
UNICEF-2019-WFU-STD	2019	01/02


RevNo	Revision note	Date	Signature	Checked

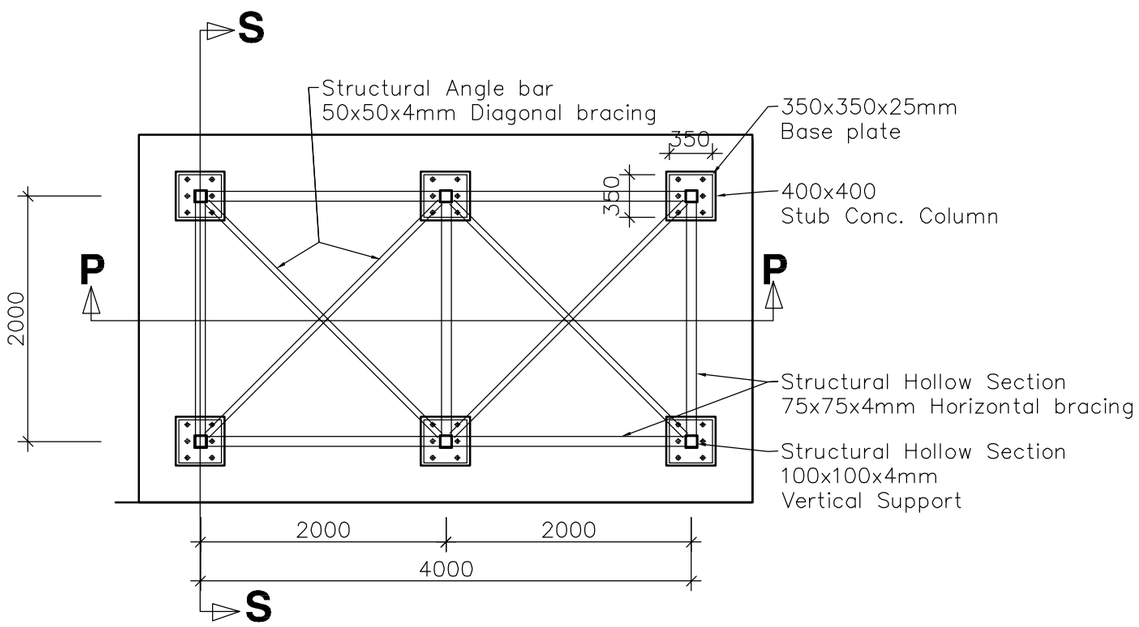


BRACING PLANS AT LEVELS-1, 2 & 3 SECTION X-X

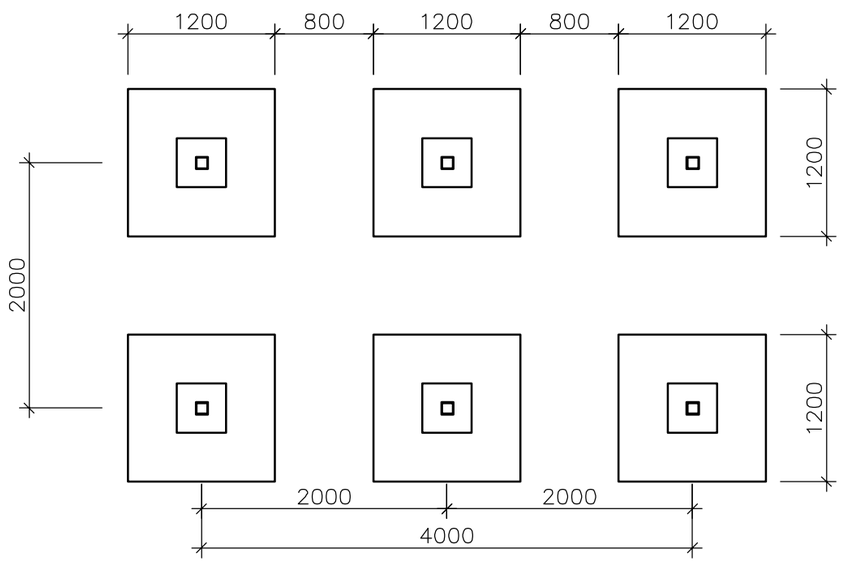

CONCRETE FOUNDATION PLAN SECTION K-K

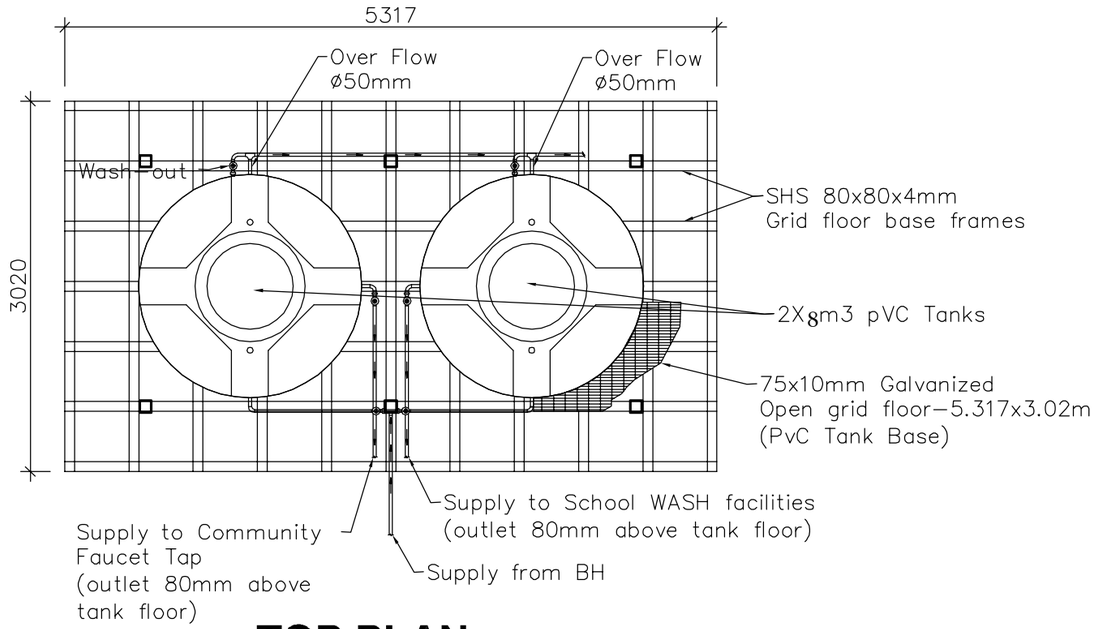

TOP PLAN SECTION S-S

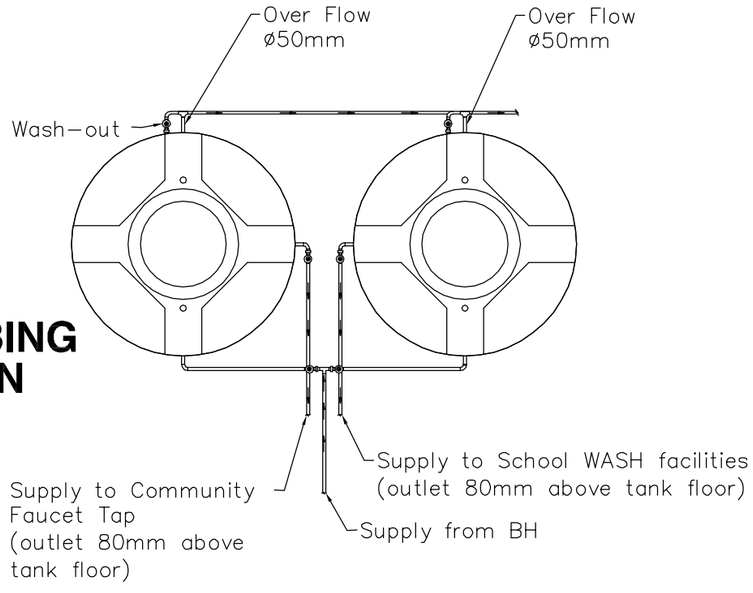

PLUMBING PLAN

REV.	Date	Revised by	Description			
A	Mar-2019	J.S.O	Amendments to sections in reflect floor details			
Drawn by J.S.O		Checked by S.S	Approved by S.S	File name TANK TOWER	Date JAN-2019	Scale 1:50

UNICEF - UGANDA

ELEVATED TANK TOWER

UNICEF-2019-WFU-STD | Edition 2019 | Sheet 02/02