

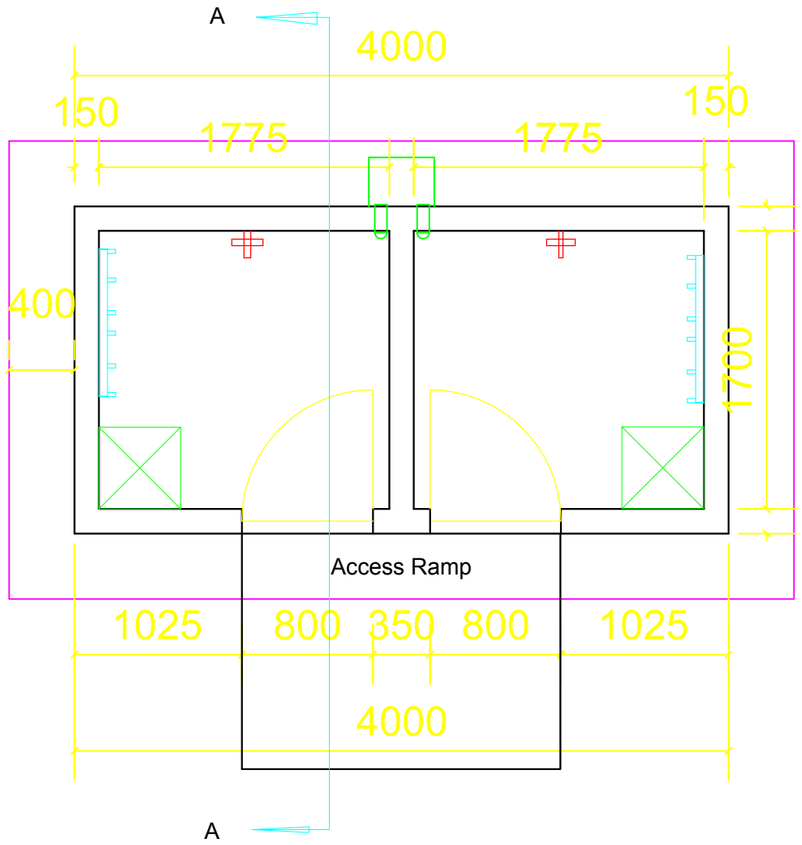



Floor Plan

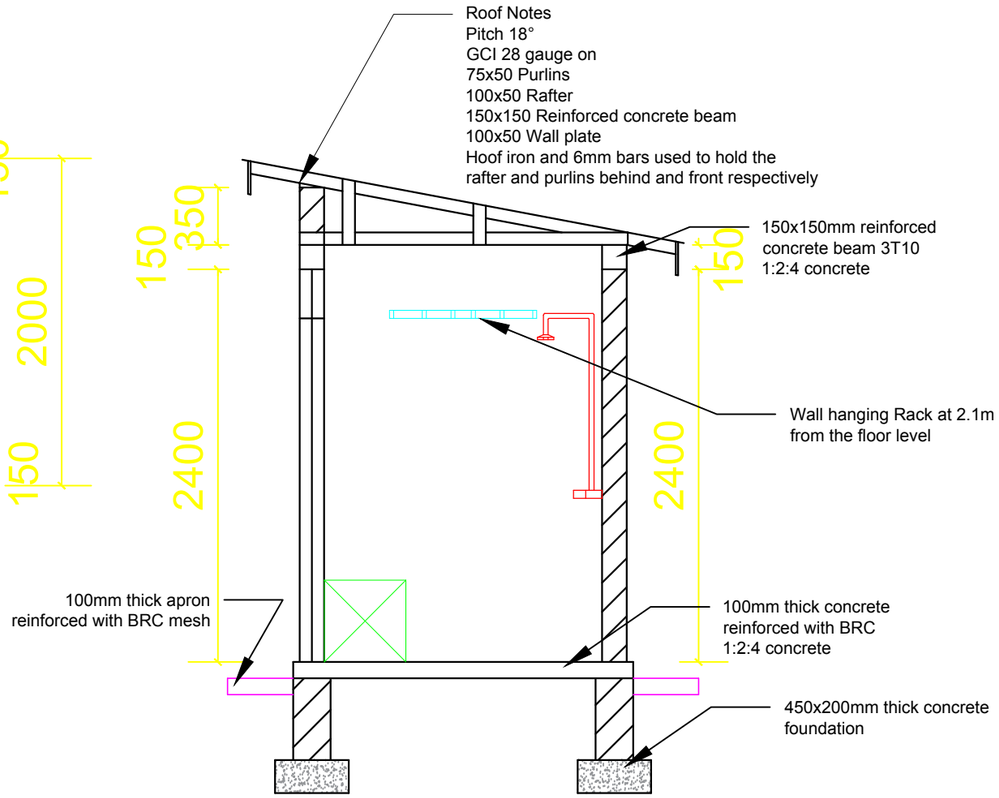

Section A A

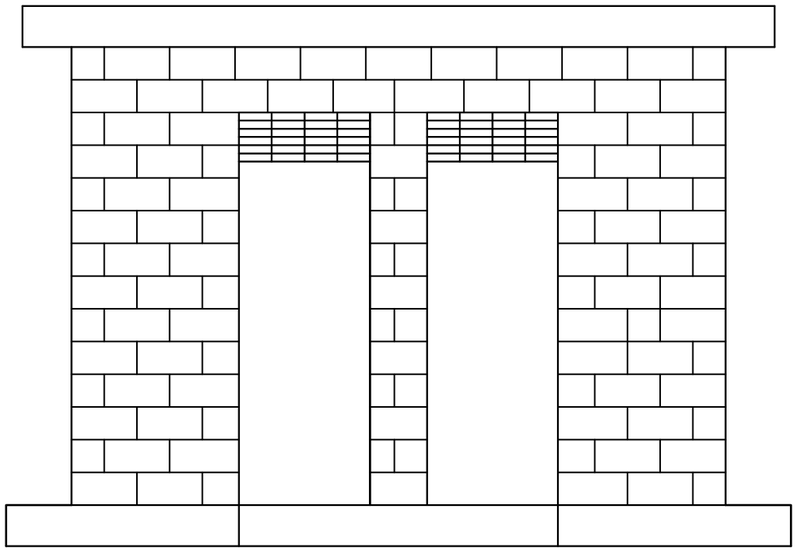

Front elevation

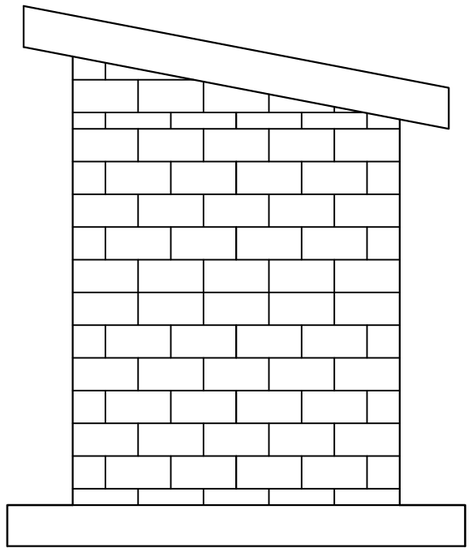

Side View

0 5.0 10.
Vertical Scale: 1:250 Metres

0 50 100
Horizontal Scale: 1:2500 Metres

unicef
for every child

Improvement of WASH facilities in Health Centre and School

Improvement of WASH facilities in Health Centre and School

PROJECT

Bathing Shelter for both male and female drawings

DRAWING TITLE

Site Layout

SURVEYED BY: UNICEF $ Koboko DLG	SCALE: 1:1000
DRAWN BY: UNICEF	DATE: OCT 2020
CHECKED BY: UNICEF	DRAWING NO. 1/2
APPROVED BY:	