
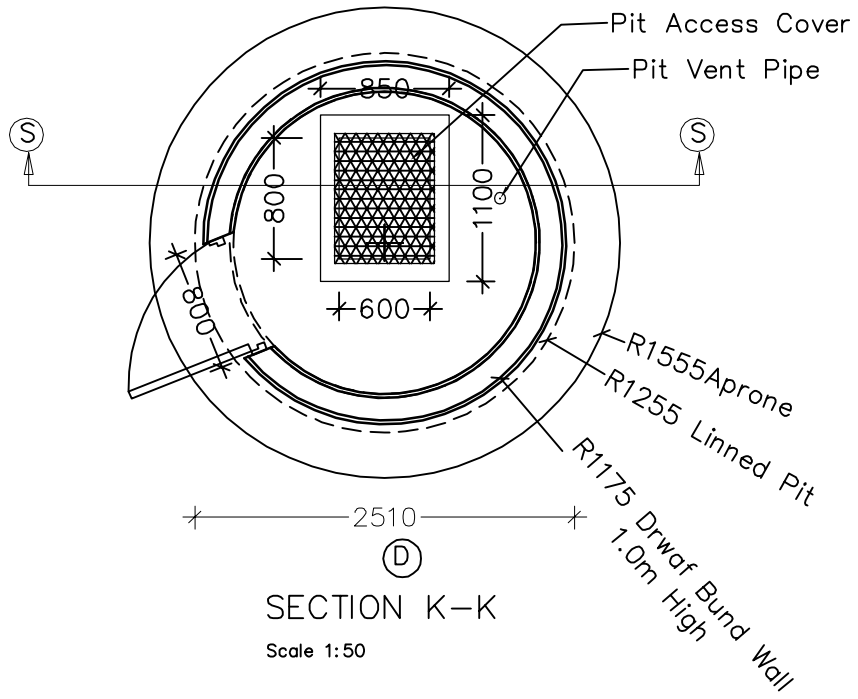



SECTION K–K

Scale 1:50

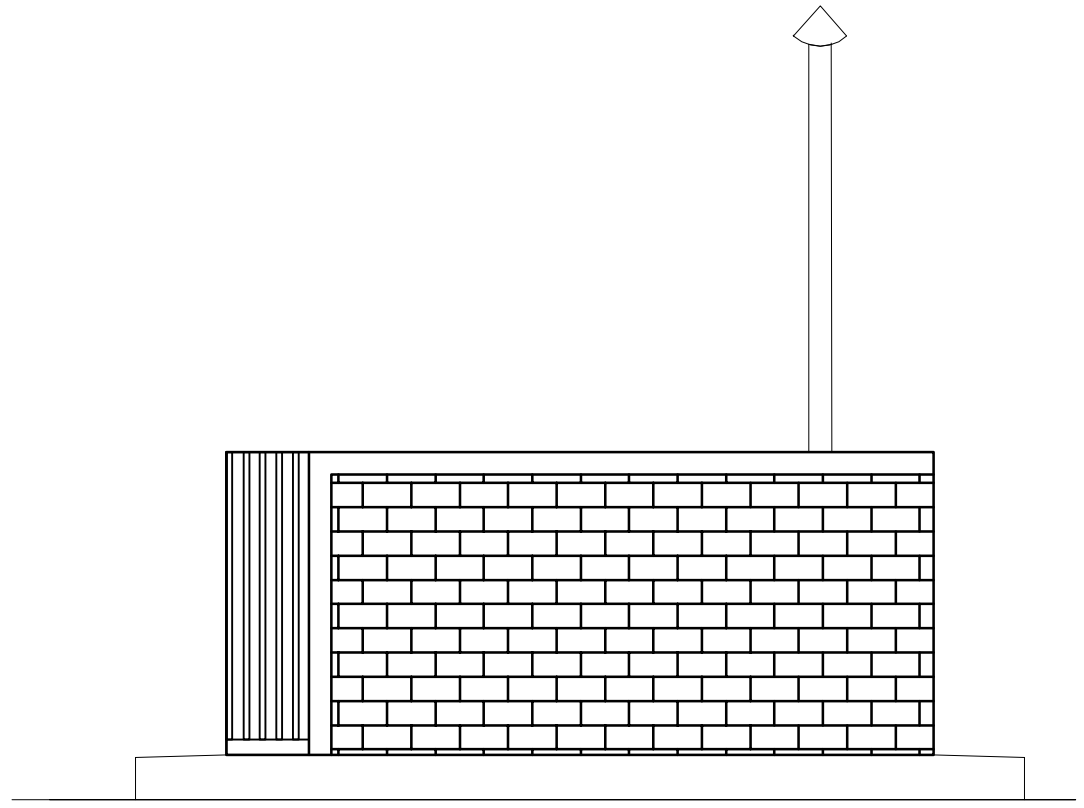

VIEW–D

Scale 1:25

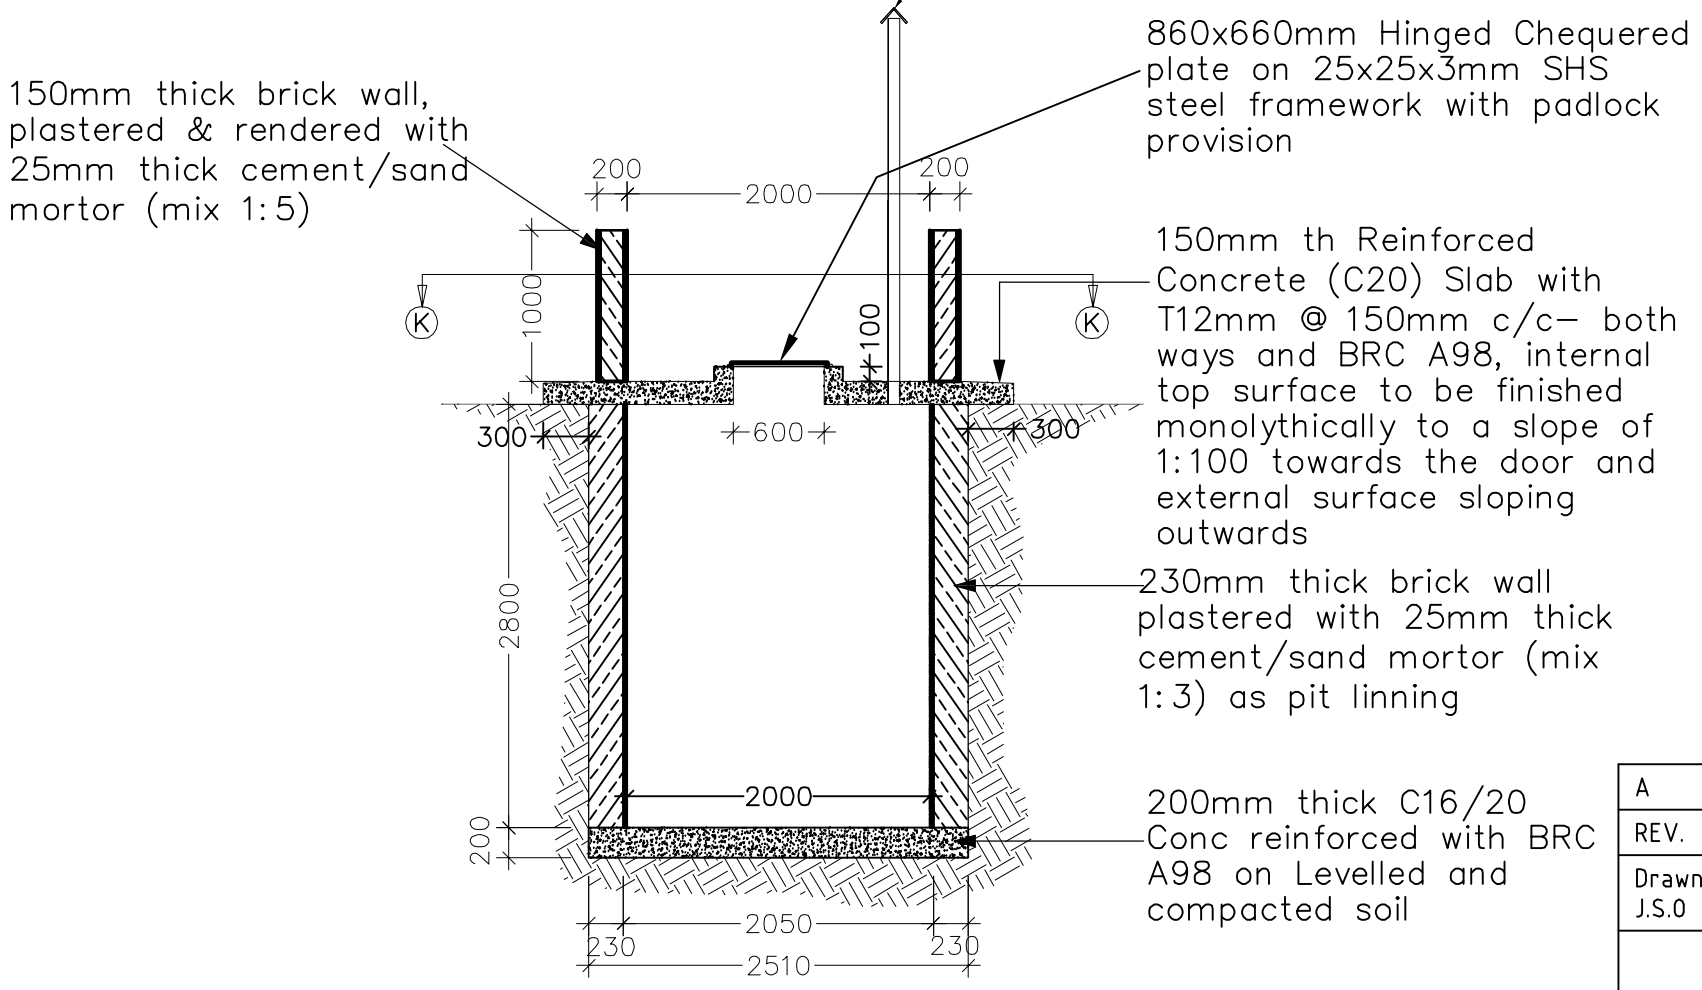

SECTION S–S

Scale 1:50

REV.	Date	Revised by	Description
A	Mar-2019	J.S.O	Amendments to sections in reflect floor details

Drawn by	Checked by	Approved by	File name	Date	Scale
J.S.O	S.S	S.S	PLACENTA PIT	JAN-2019	AS SHOWN

UNICEF - UGANDA

PLACENTA PIT

	Edition	Sheet
UNICEF-2019-WFU-STD	2019	01/01