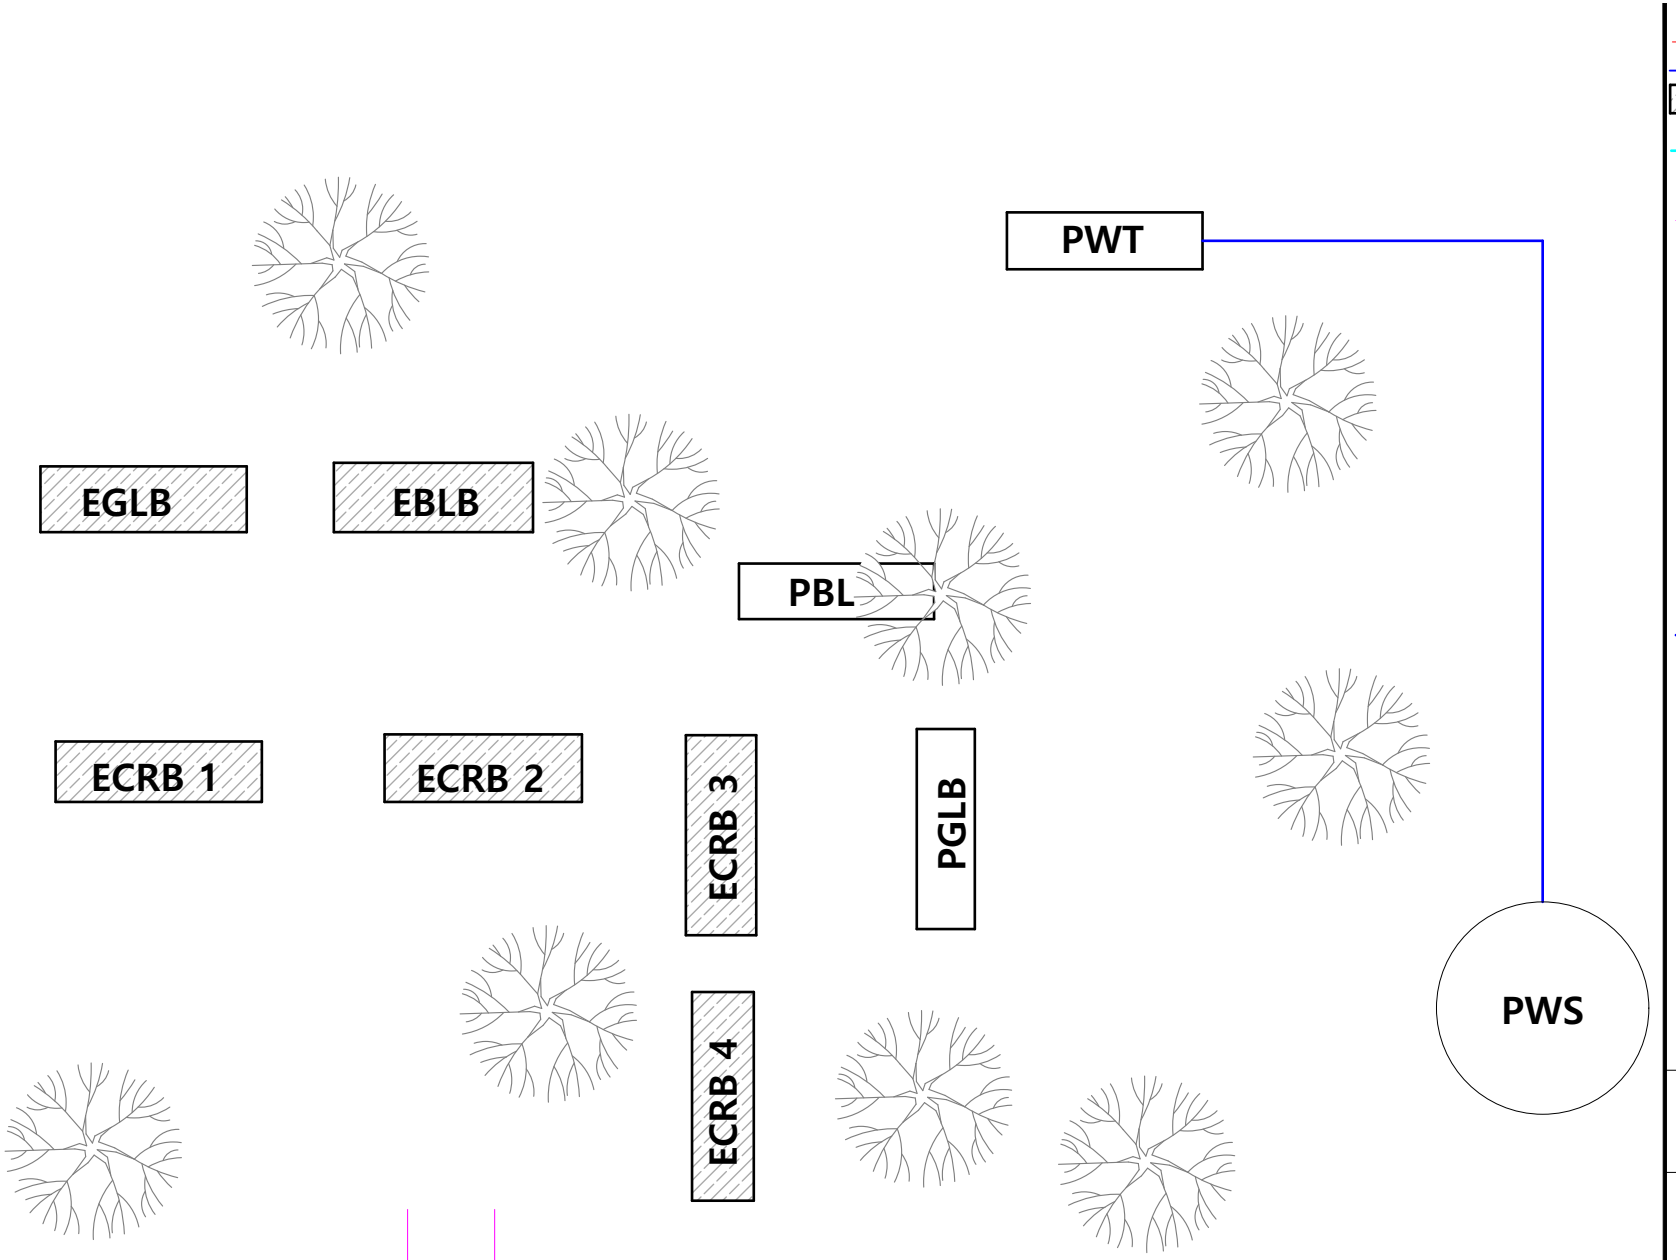



KEY

| | |
|---|---|
| | Chain link fence |
| | Distribution pipeline |
| | Existing structures |
| | Transmission pipeline |
| | Trees |
| | Road |
| PGLB | Proposed Girls' Latrine Block |
| PBLB | Proposed Boys' Latrine Block |
| PWT | Proposed Water Tank |
| PMHW | Proposed Mass Hand Wash |
| ECRB | Existing Classroom Block |
| EBLB | Existing Boys Laterine Block |
| EGLB | Existing Girls Laterine Block |
| ELB | Existing Laterine Block |
| PWS | Proposed Water Source |
| SQ | Staff Quarter |
| ER | Existing Road |
| | Proposed Water Line |

0 5.0 10.0
Vertical Scale: 1:250 Metres
0 50 100
Horizontal Scale: 1:2500 Metres

unicef
for every child

**Improvement of WASH facilities in Health Centre and School**

**Improvement of WASH facilities in Health Centre and School**

PROJECT

DRAWING TITLE

**Site Layout**

| | |
|---|---|
| SURVEYED BY: UNICEF $ Kikuube DLG | SCALE: 1:1000 |
| DRAWN BY: UNICEF | DATE: October 2024 |
| CHECKED BY: UNICEF | DRAWING NO.: 1/2 |
| APPROVED BY: | |