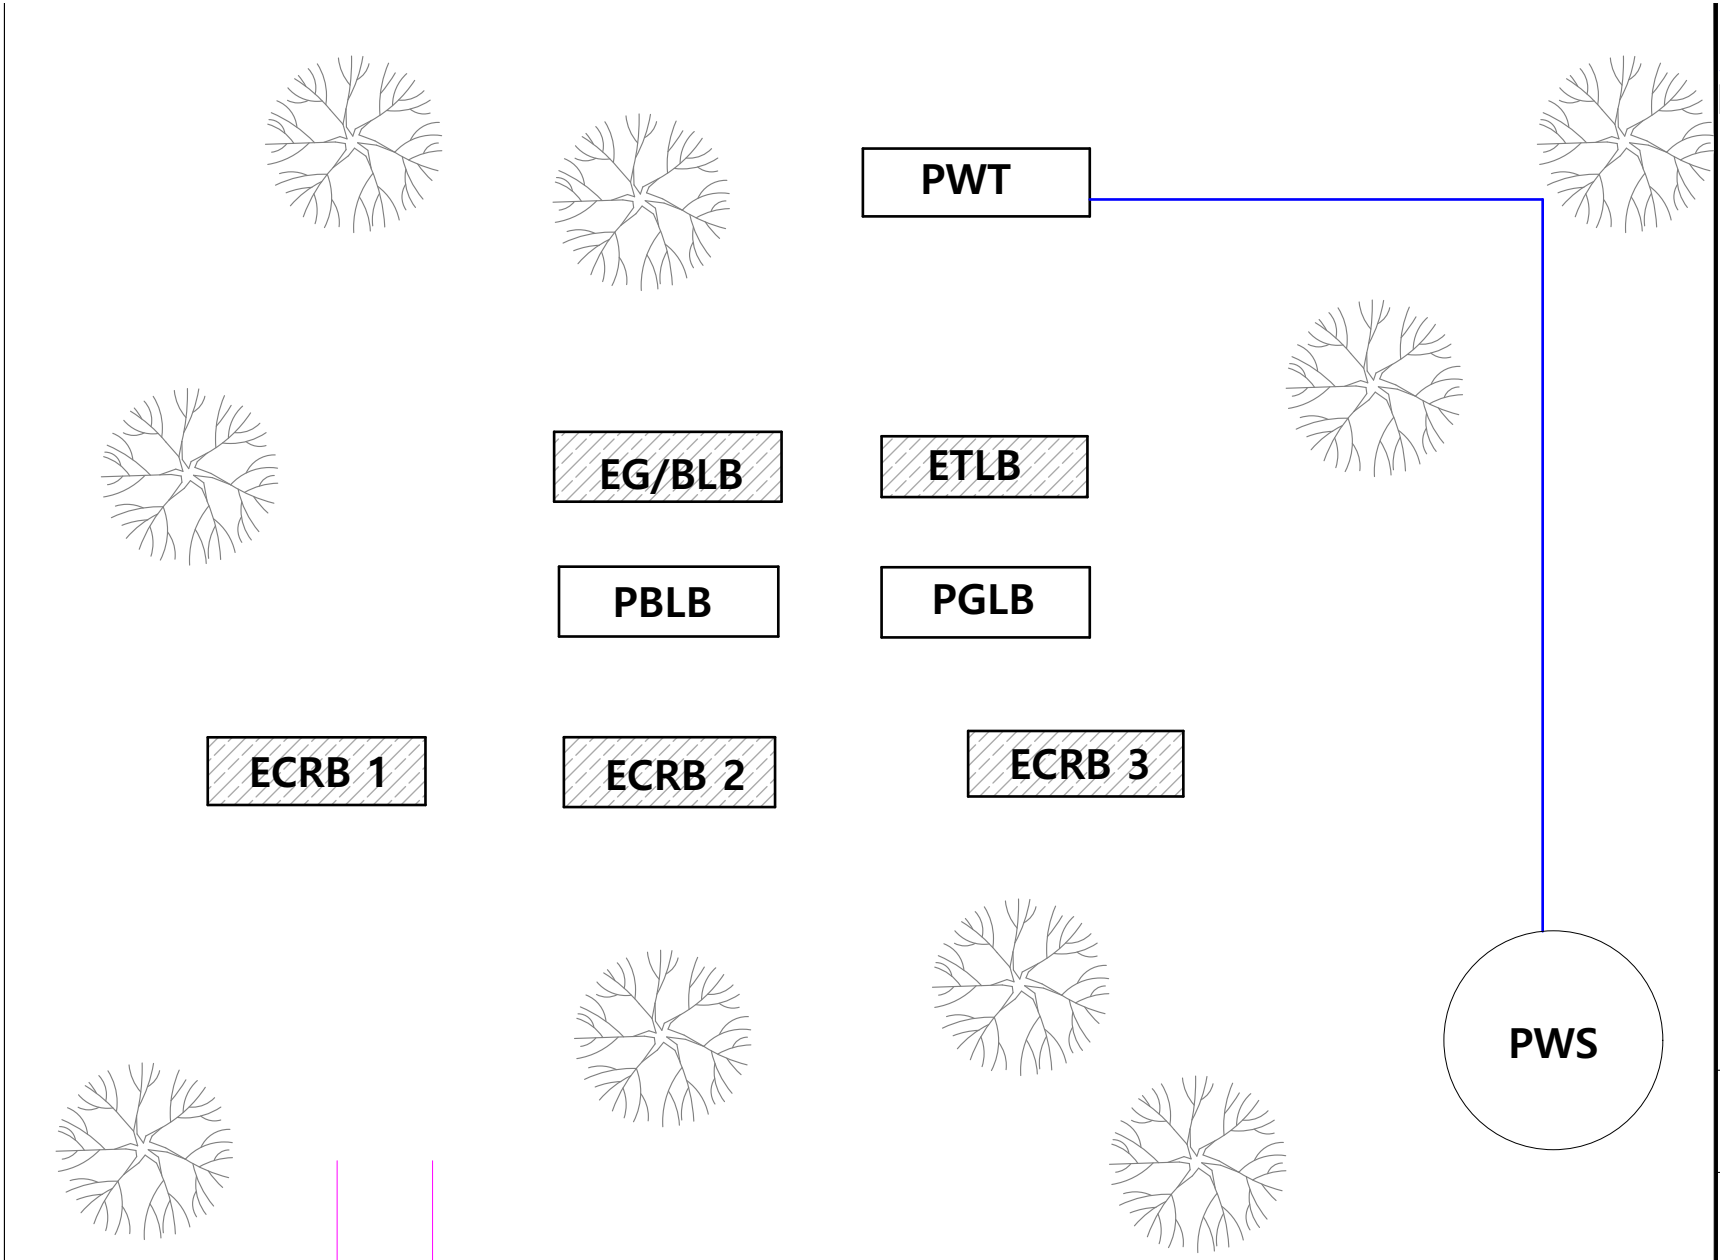


KEY

	Chain link fence
	Distribution pipeline
	Existing structures
	Transmission pipeline
	Trees
	Road
PGLB	Proposed Girls' Latrine Block
PBLB	Proposed Boys' Latrine Block
PWT	Proposed Water Tank
PMHW	Proposed Mass Hand Wash
ECRB	Existing Classroom Block
ETLB	Existing Teachers Laterine Block
EG / BLB	Existing Girls/ Boys Laterine Block
ELB	Existing Laterine Block
PWT	Proposed Water Tank
SQ	Staff Quarter
ER	Existing Road
	Proposed Water Line

0 5.0 10.0
Vertical Scale: 1:250 Metres

0 50 100
Horizontal Scale: 1:2500 Metres

unicef
for every child

Improvement of WASH facilities in Health Centre and School

Improvement of WASH facilities in Health Centre and School

PROJECT

DRAWING TITLE

Site Layout

SURVEYED BY: UNICEF $ Kikuube DLG	SCALE: 1:1000
DRAWN BY: UNICEF	DATE: October 2024
CHECKED BY: UNICEF	DRAWING NO.: 1/2
APPROVED BY:	