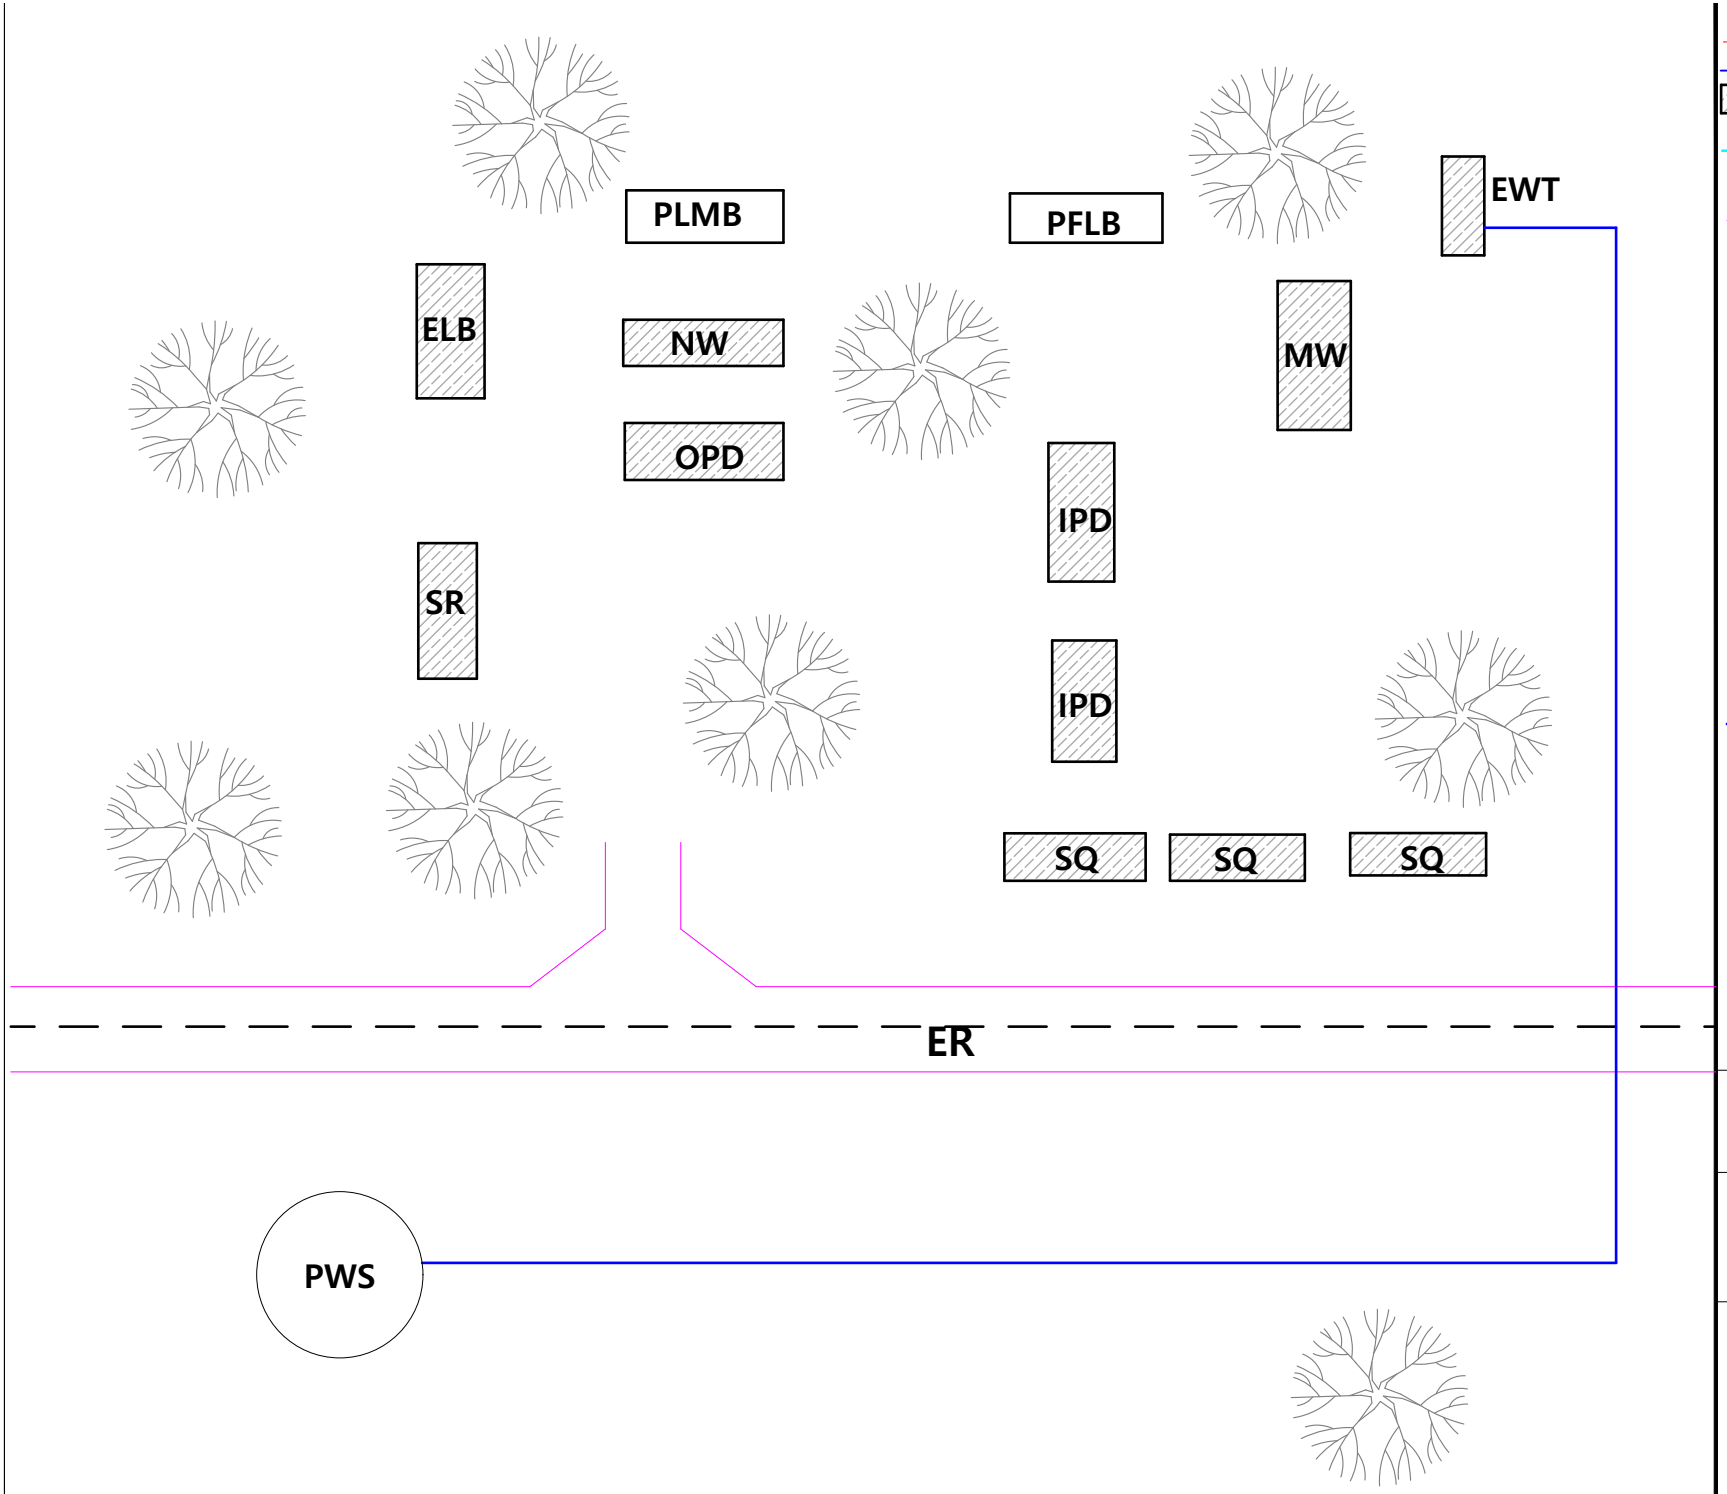


KEY

- Chain link fence
- Distribution pipeline
- Existing structures
- Transmission pipeline
- Trees
- Road

PGLB	Proposed Girls' Latrine Block
PBLB	Proposed Boys' Latrine Block
PWT	Proposed Water Tank
PMHW	Proposed Mass Hand Wash
EWT	Existing Water Tank
MW	Maternity Ward
IPD	In Patient Department
OPD	Out PAtirnt Department
PFLB	Proposed Female Laterine Block
PMLB	Proposed Male Laterine Block
ELB	Existing Laterine Block
NW	Nutrition Ward
SQ	Staff Quarters
PWS	Proposed Water Source
ER	Existing Road
	Proposed Water Line

0 5.0 10.0
Vertical Scale: 1:250 Metres

0 50 100
Horizontal Scale: 1:2500 Metres

unicef
for every child

Improvement of WASH facilities in Health Centre and School

Improvement of WASH facilities in Health Centre and School

PROJECT

DRAWING TITLE

Site Layout

SURVEYED BY: UNICEF $ Kikuube DLG	SCALE: 1:1000
DRAWN BY: UNICEF	DATE: October 2024
CHECKED BY: UNICEF	DRAWING NO.: 1/2
APPROVED BY:	